



All timber 45mm x 90mm (2 by 4)

Consider using larger profile
rafting timber for rafters and roof
hole

Dept.	Technical reference	Created by Tess Brady	5/12/24	Approved by
		Document type	Document status	
		Title YumTown Town Hall - final	DWG No.	
			Rev.	Date of issue
				Sheet 1/3

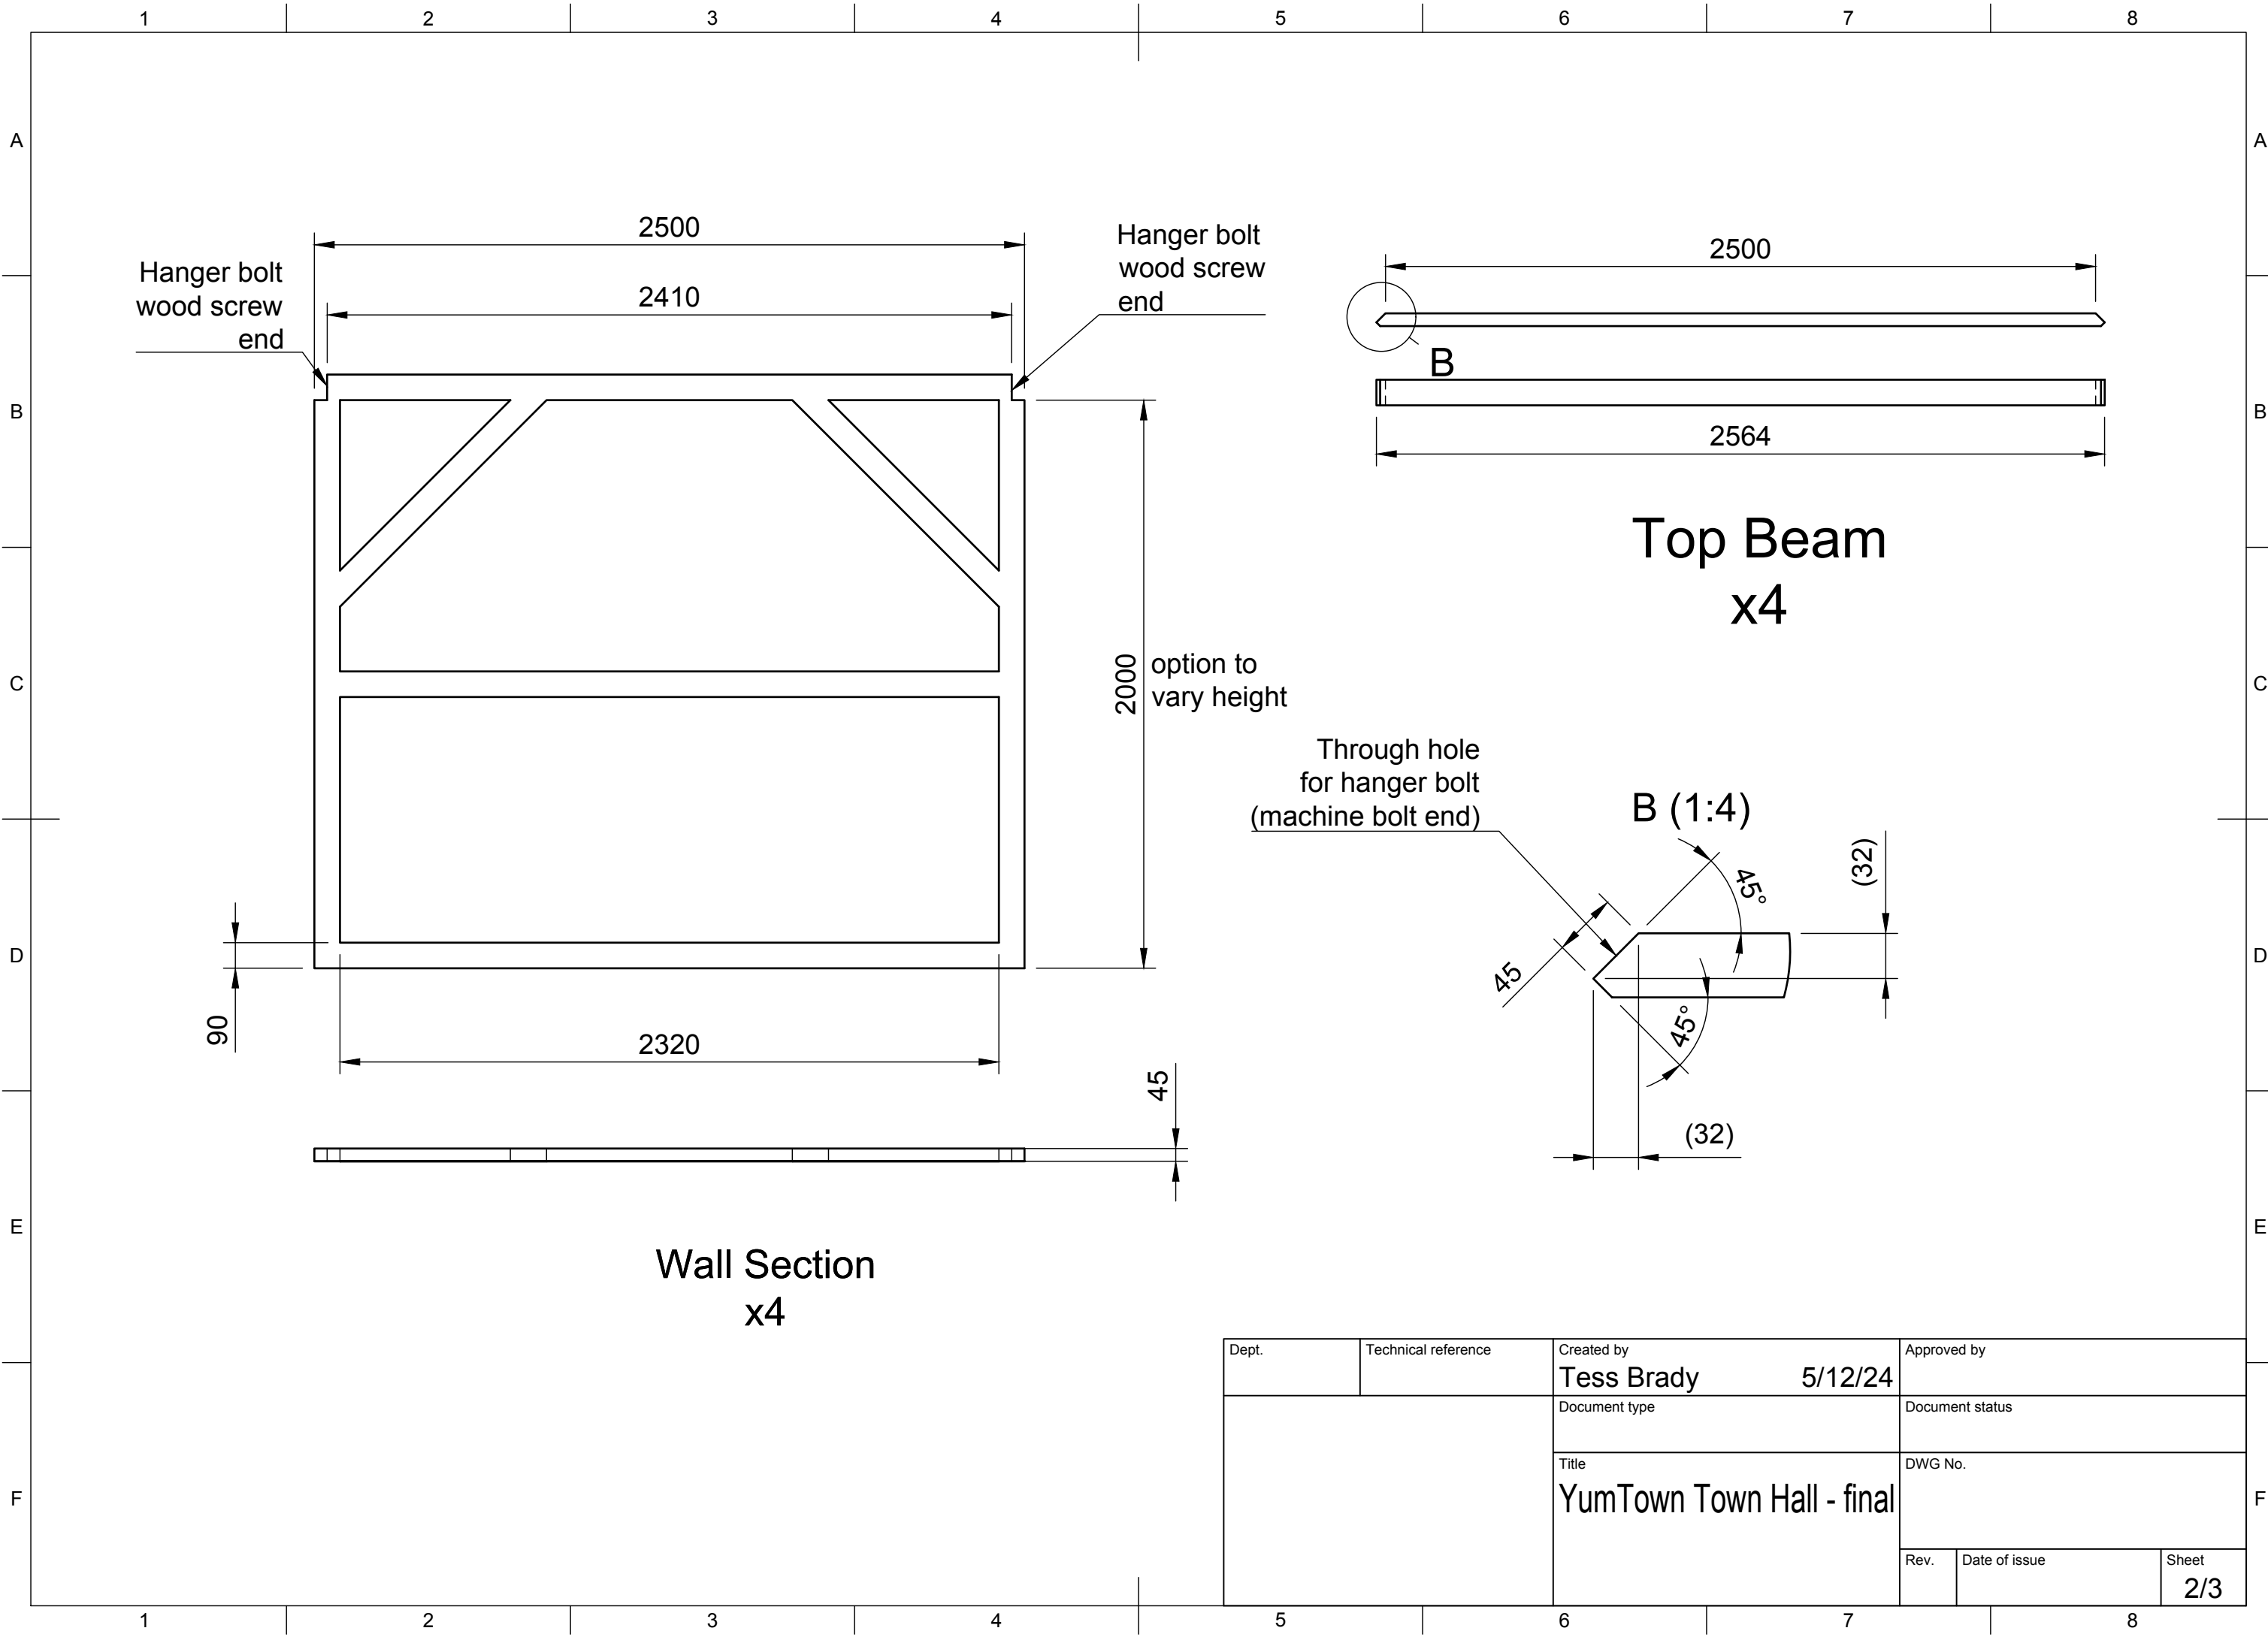

Dept.	Technical reference	Created by Tess Brady	5/12/24	Approved by
		Document type	Document status	
		Title YumTown Town Hall - final	DWG No.	
		Rev.	Date of issue	Sheet 2/3

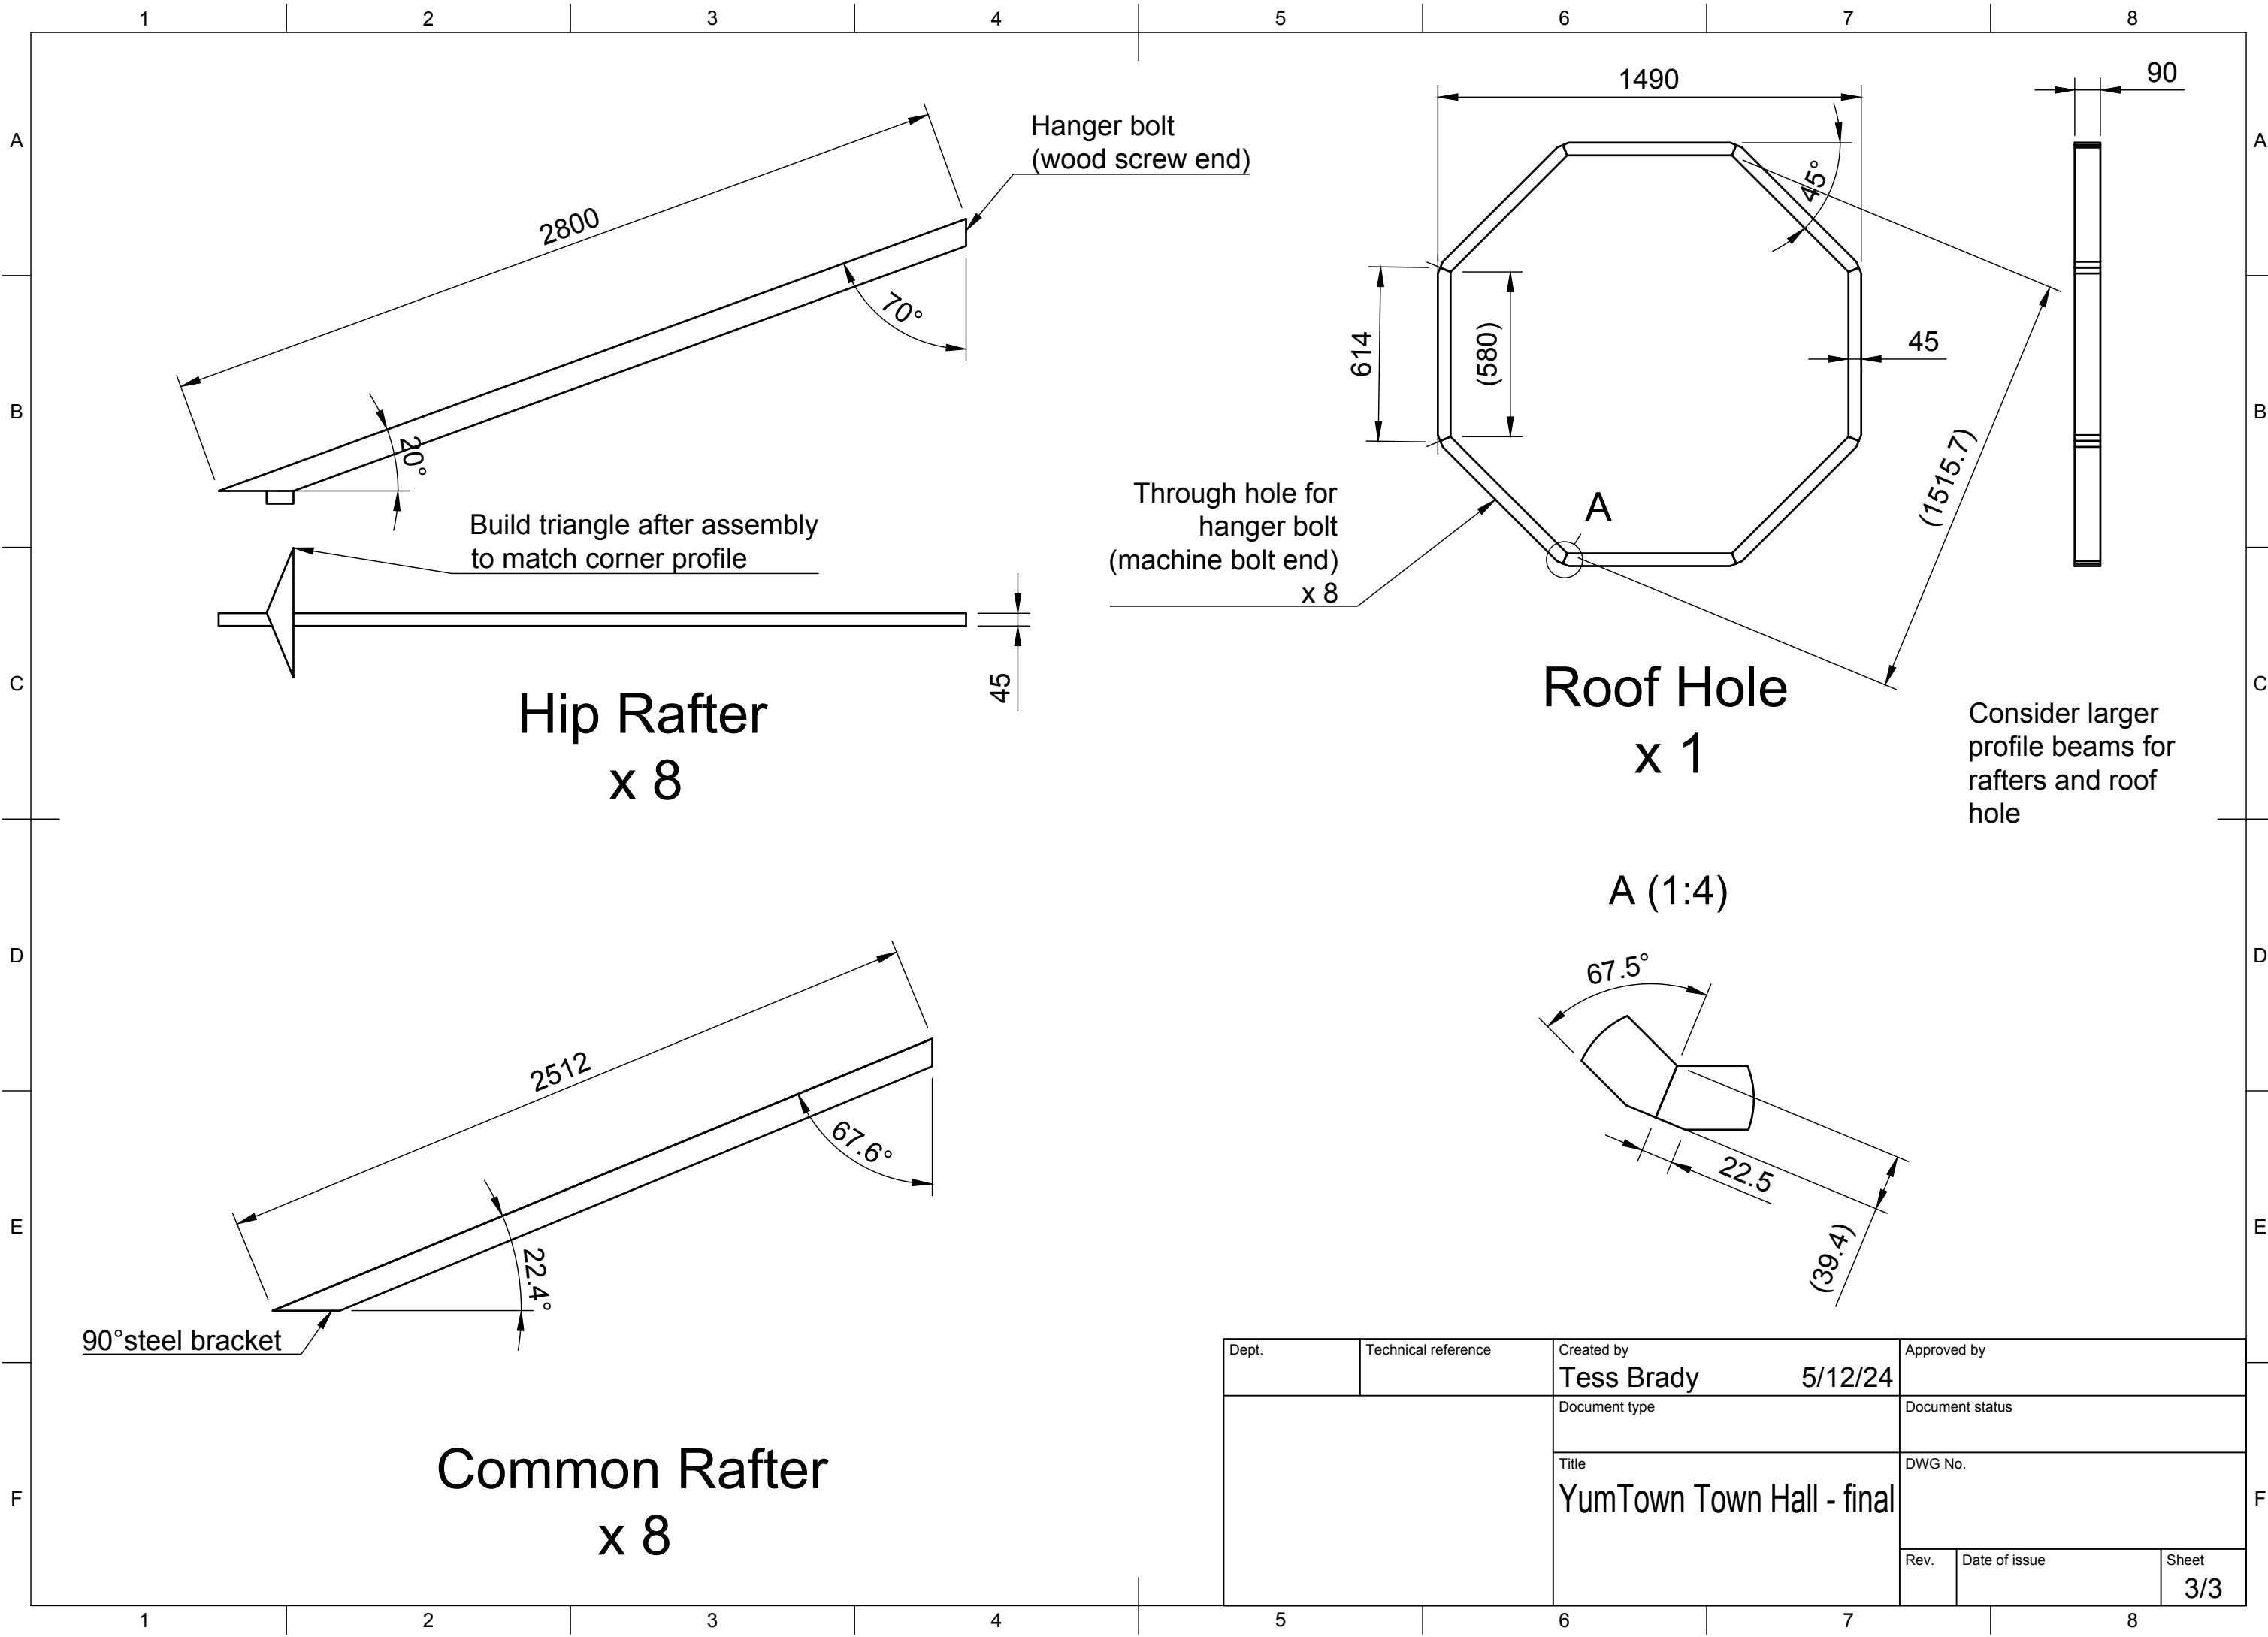

Dept.	Technical reference	Created by Tess Brady	5/12/24	Approved by
		Document type	Document status	
		Title YumTown Town Hall - final	DWG No.	
		Rev.	Date of issue	Sheet 3/3